NOTE:
DATES SHOWN ON DRAWING REFLECT DATE OF LAST REVISION FOR THAT DRAWING. DATE SHOWN ON THIS SHEET REFLECTS DATE OF SUBMISSION.

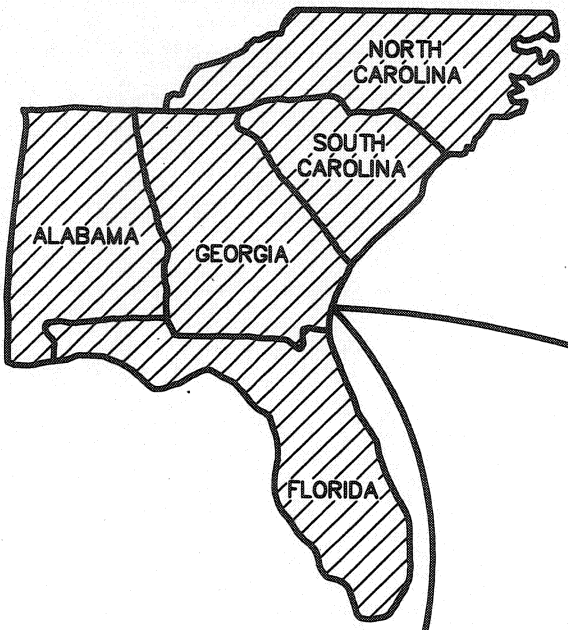

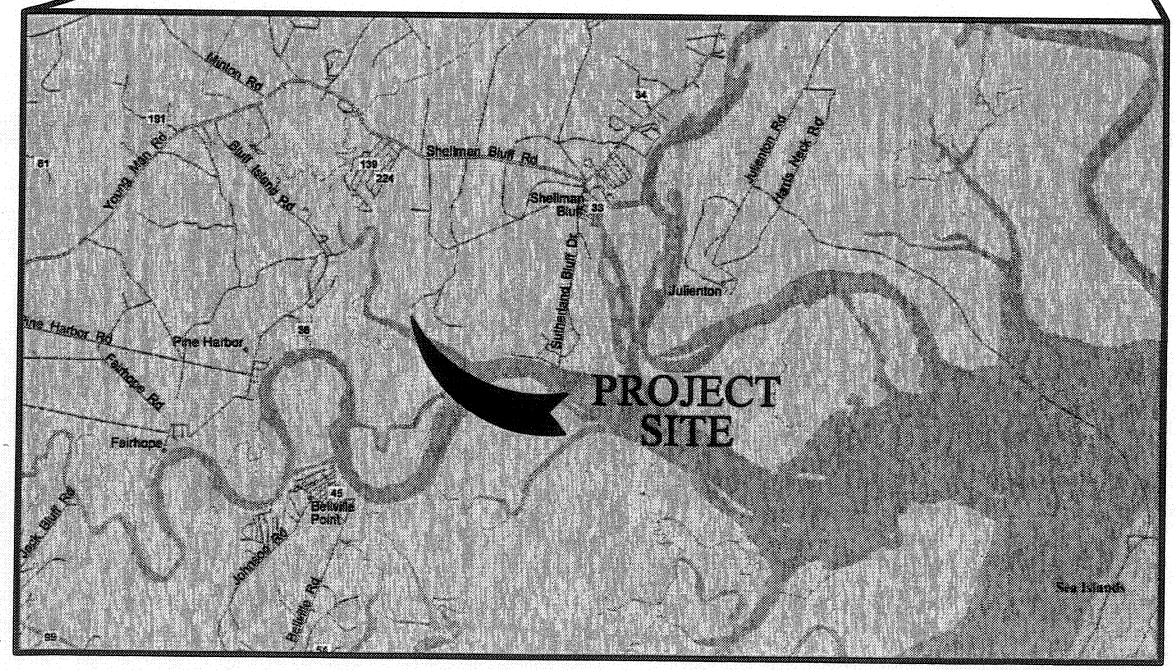

Carter & Sloope
CONSULTING ENGINEERS
ATHENS ◇ MACON ◇ SAVANNAH ◇ VALDOSTA

COOPER'S POINT
AT SHELLMAN BLUFF
LOCATION MAP
PROPOSED BY
SGAP PROPERTIES, INC.
McINTOSH COUNTY, GEORGIA

PROPOSED: RAMP & DOCK WIDENING
IN: COOPER'S CREEK
AT: (TIDAL CREEK TO WHITE CHIMNEY RIVER)
COUNTY OF: McINTOSH
STATE: GEORGIA

DATE: 7/14/04 SHEET 1

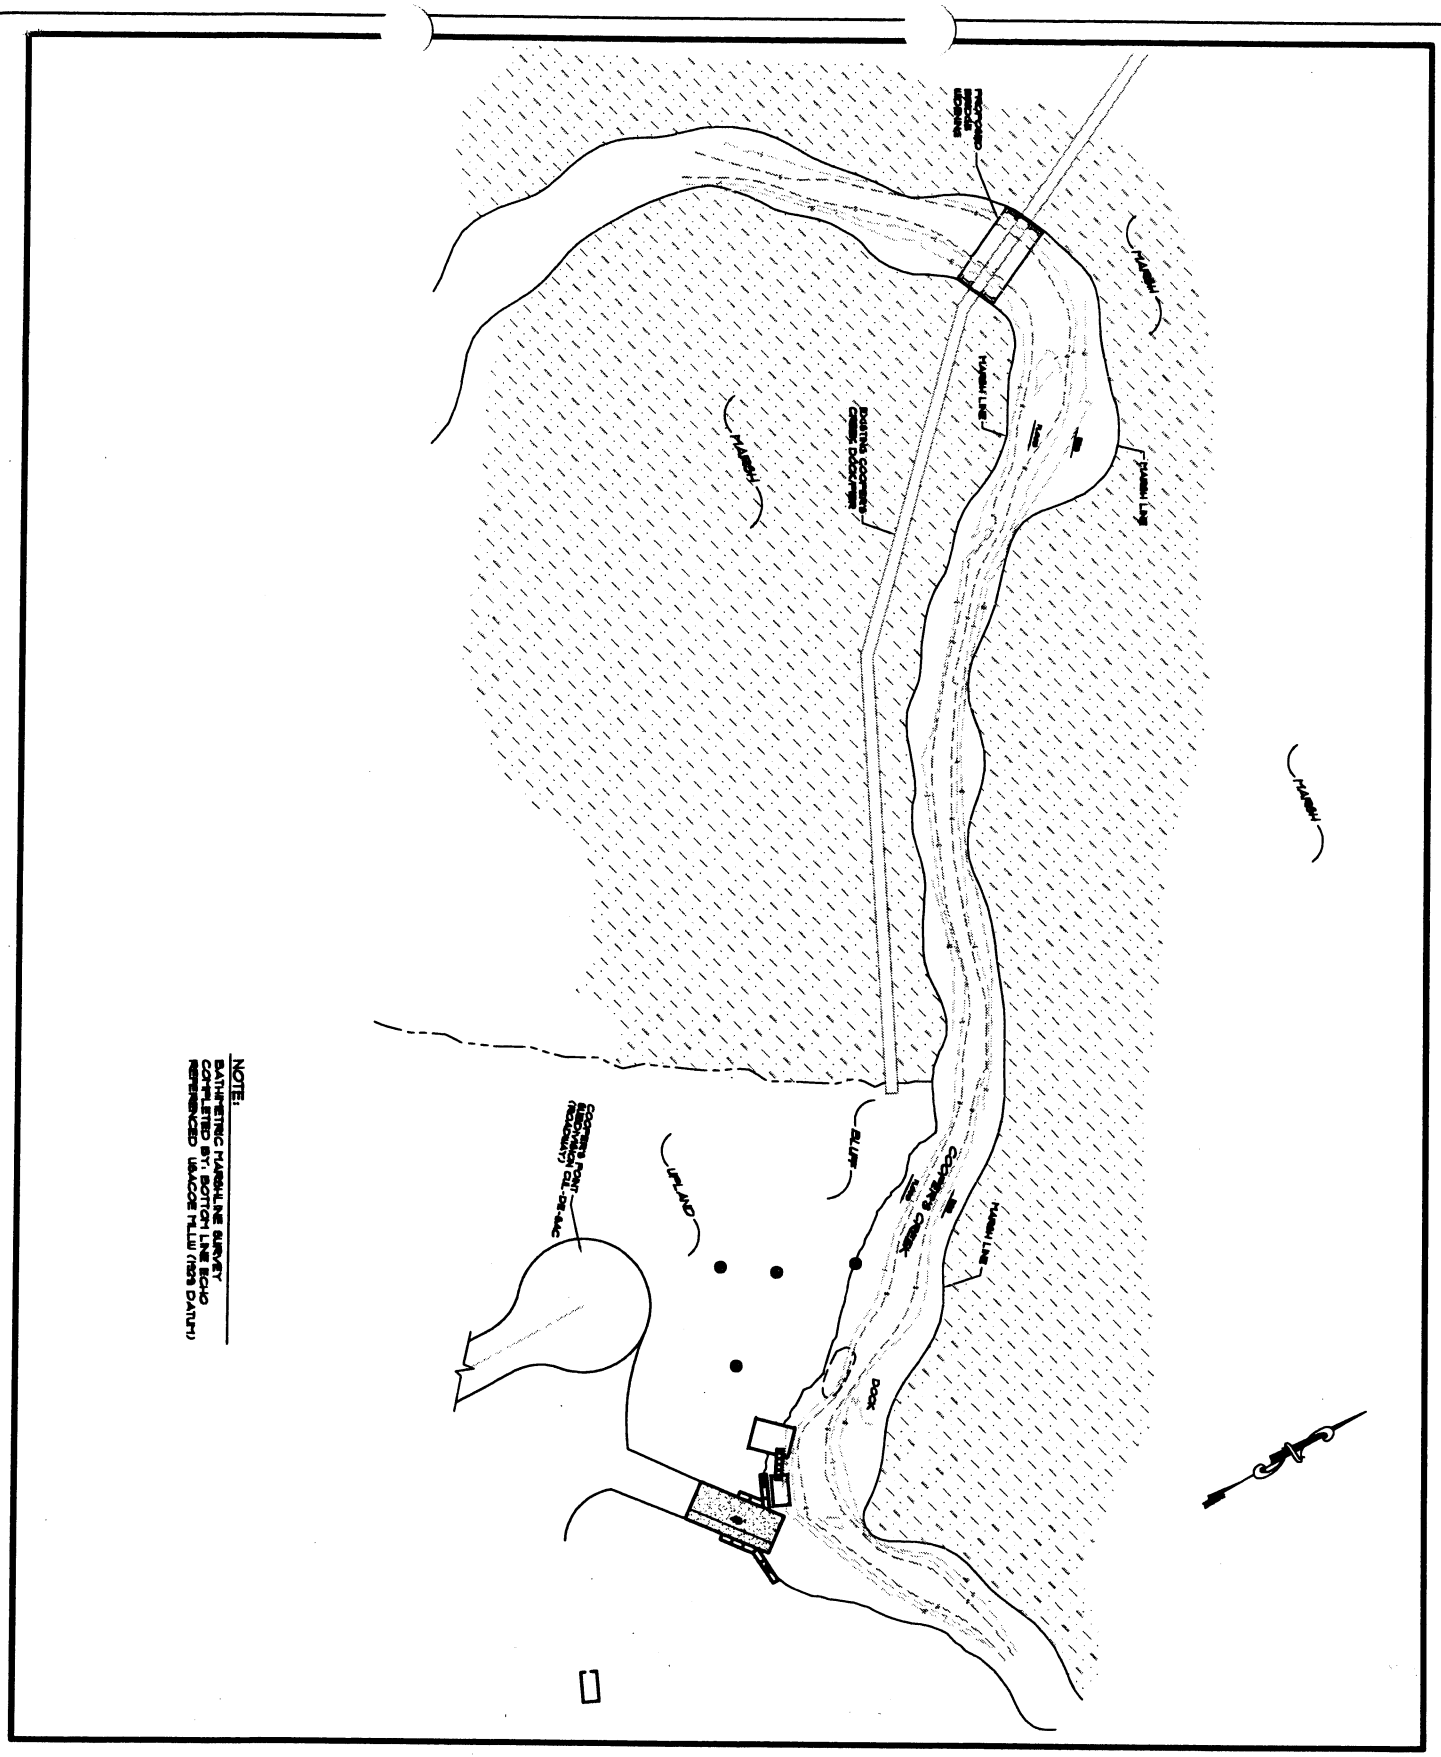

Carter & Sloope
CONSULTING ENGINEERS
ATHENS ◇ MACON ◇ SAVANNAH ◇ VALDOSTA

COOPER'S POINT
AT SHELLMAN BLUFF

COOPER'S CREEK
SITE PLAN

PROPOSED BY
SGAP CONSTRUCTION, INC.
McINTOSH COUNTY, GEORGIA

PROPOSED: RAMP & DOCK WIDENING
IN: COOPER'S CREEK
AT: (TIDAL CREEK TO WHITE CHIMNEY RIVER)
COUNTY OF: McINTOCH
STATE: GEORGIA

DATE: 7/14/05 **SHEET 2**

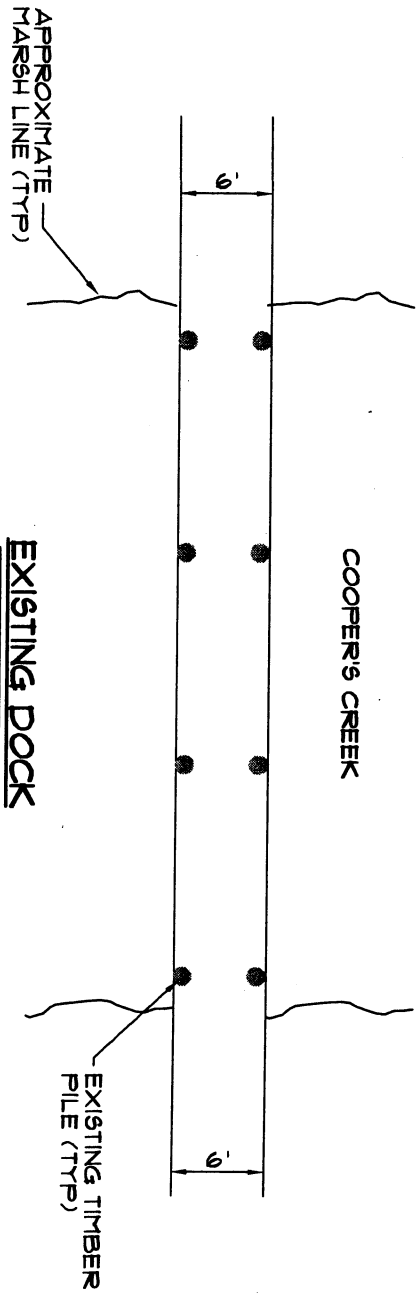

EXISTING DOCK
NOT TO SCALE

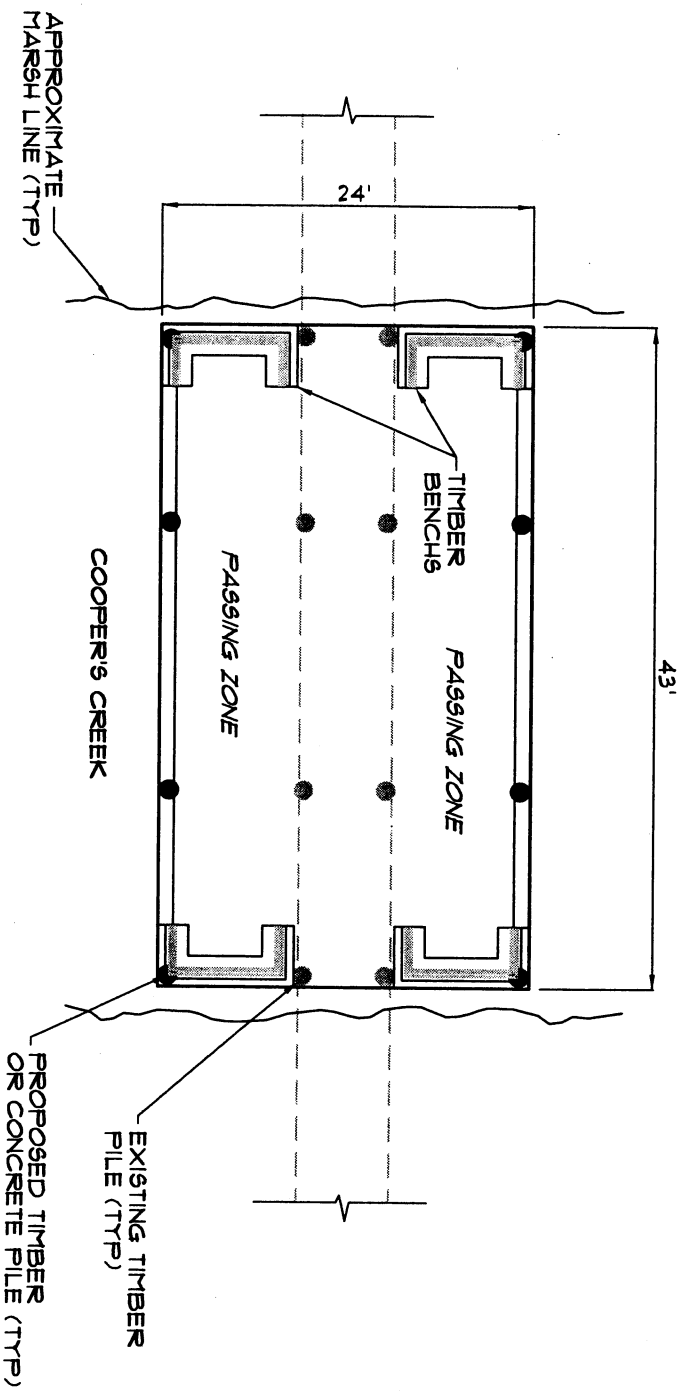

PROPOSED DOCK WIDENING
NOT TO SCALE

Carter & Sloope
CONSULTING ENGINEERS
ATHENS ◆ MACON ◆ SAVANNAH ◆ VALDOSTA

COOPER'S POINT
AT SHELLMAN BLUFF
COOPER'S CREEK DOCK WIDENING PLAN DETAIL
PROPOSED BY
SGAP PROPERTIES, INC.
McINTOSH COUNTY, GEORGIA

PROPOSED: RAMP & DOCK WIDENING
IN: COOPER'S CREEK
AT: (TIDAL CREEK TO WHITE CHIMNEY RIVER)
COUNTY OF: McINTOSH
STATE: GEORGIA

DATE: 7/14/05 **SHEET 6**

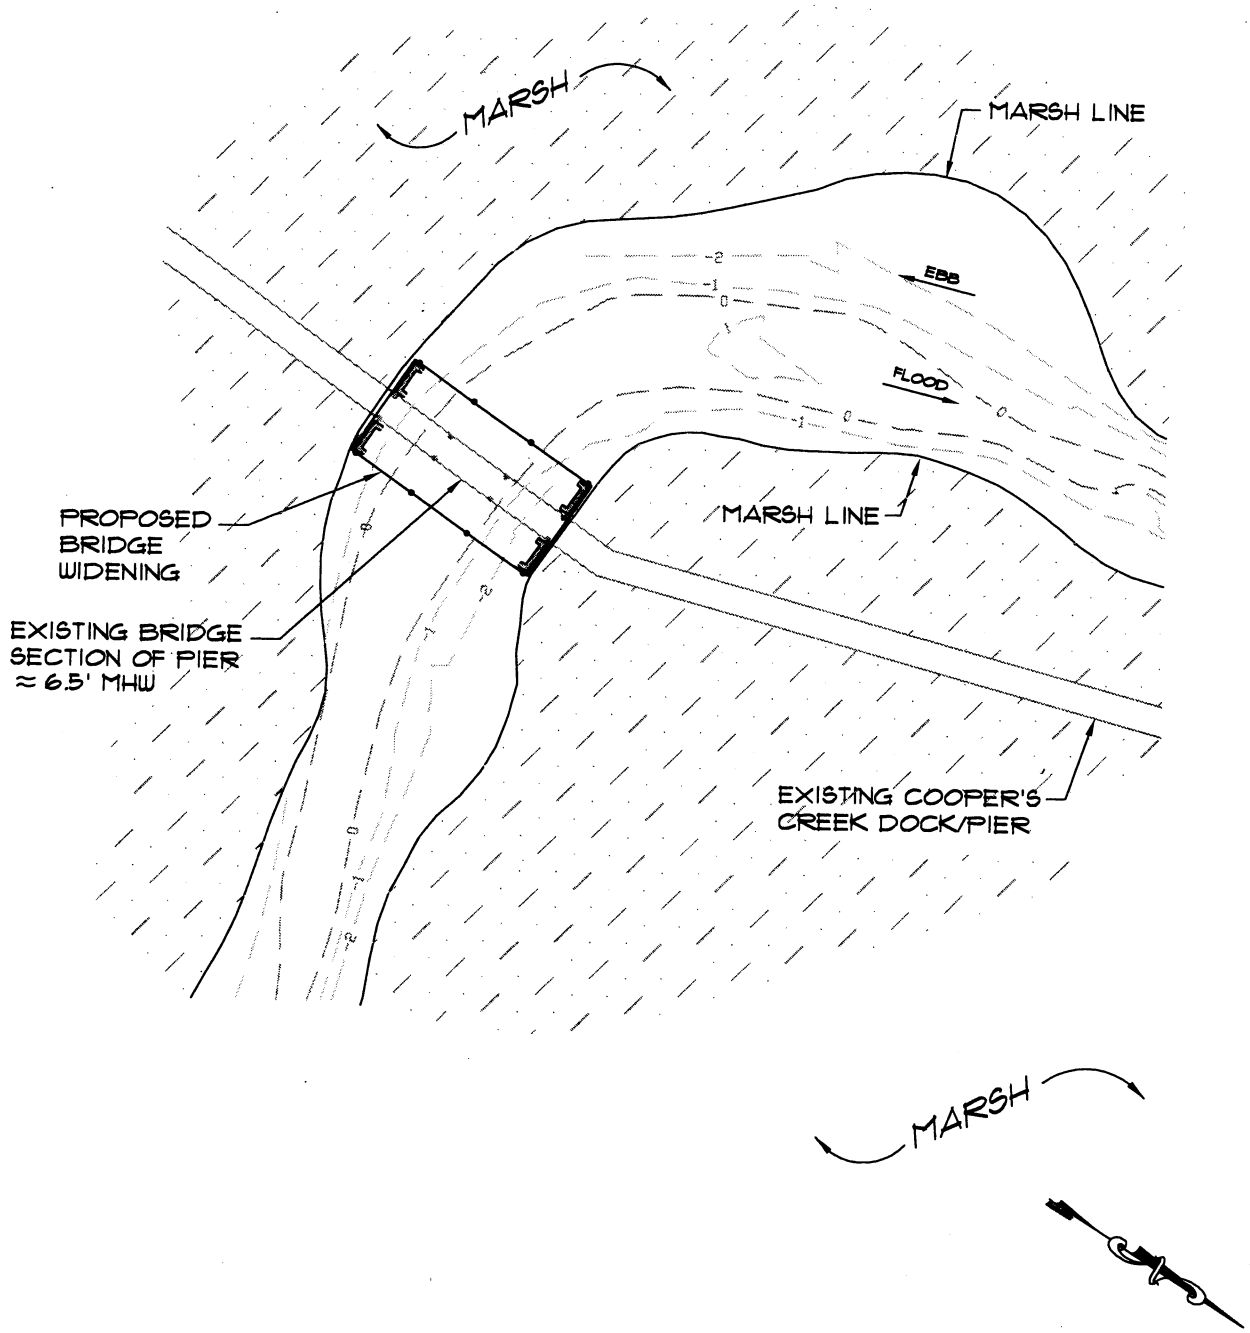

NOTE:

BATHYMETRIC MARSHLINE SURVEY
COMPLETED BY: BOTTOM LINE ECHO
REFERENCED USACOE MLLW (1929 DATUM)

NOT TO SCALE

Carter & Sloope
CONSULTING ENGINEERS
ATHENS ◆ MACON ◆ SAVANNAH ◆ VALDOSTA

COOPER'S POINT
AT SHELLMAN BLUFF
COOPER'S CREEK DOCK WIDENING SITE PLAN
PROPOSED BY
SGAP CONSTRUCTION, INC.
McINTOSH COUNTY, GEORGIA

PROPOSED: RAMP & DOCK WIDENING
IN: COOPER'S CREEK
AT: (TIDAL CREEK TO WHITE CHIMNEY RIVER)
COUNTY OF: McINTOCH
STATE: GEORGIA
DATE: 7/14/05 **SHEET 5**

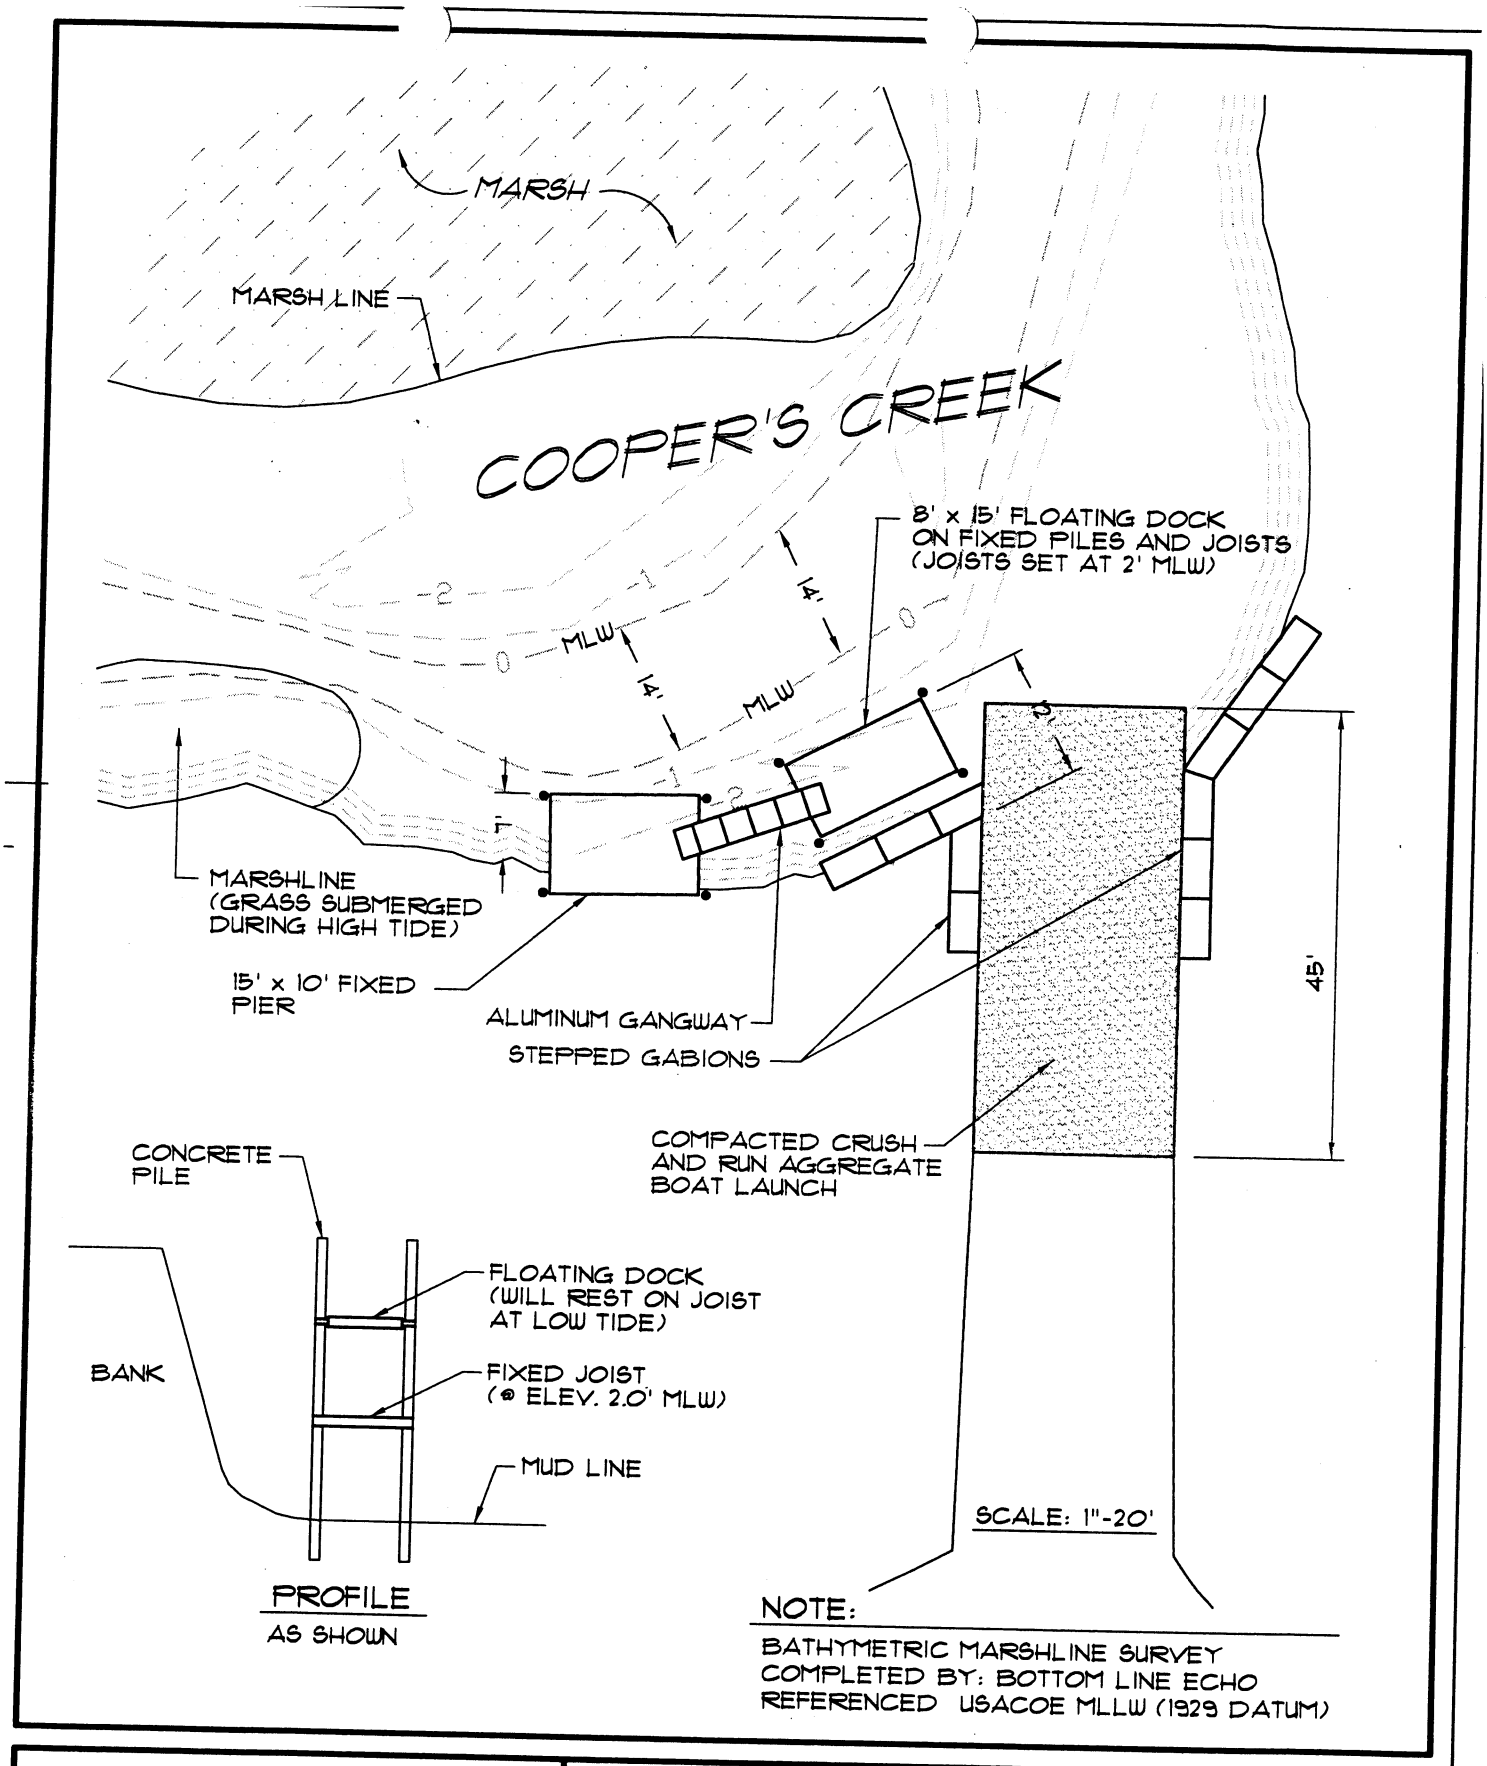

Carter & Sloope
CONSULTING ENGINEERS
ATHENS ◇ MACON ◇ SAVANNAH ◇ VALDOSTA
500 COMMERCIAL DRIVE . SAVANNAH, GA 31406 . 912.352.5005 TEL . 912.352.5045 FAX

COOPER'S POINT
AT SHELLMAN BLUFF

COOPER'S CREEK DOCK AND RAMP DETAIL

PROPOSED BY
SGAP CONSTRUCTION, INC.
McINTOSH COUNTY, GEORGIA

PROPOSED: RAMP & DOCK WIDENING
IN: COOPER'S CREEK
AT: (TIDAL CREEK TO WHITE CHIMNEY RIVER)
COUNTY OF: McINTOCH
STATE: GEORGIA

DATE: 7/14/05 **SHEET 4**