#20041150

ENCL 1

20041150

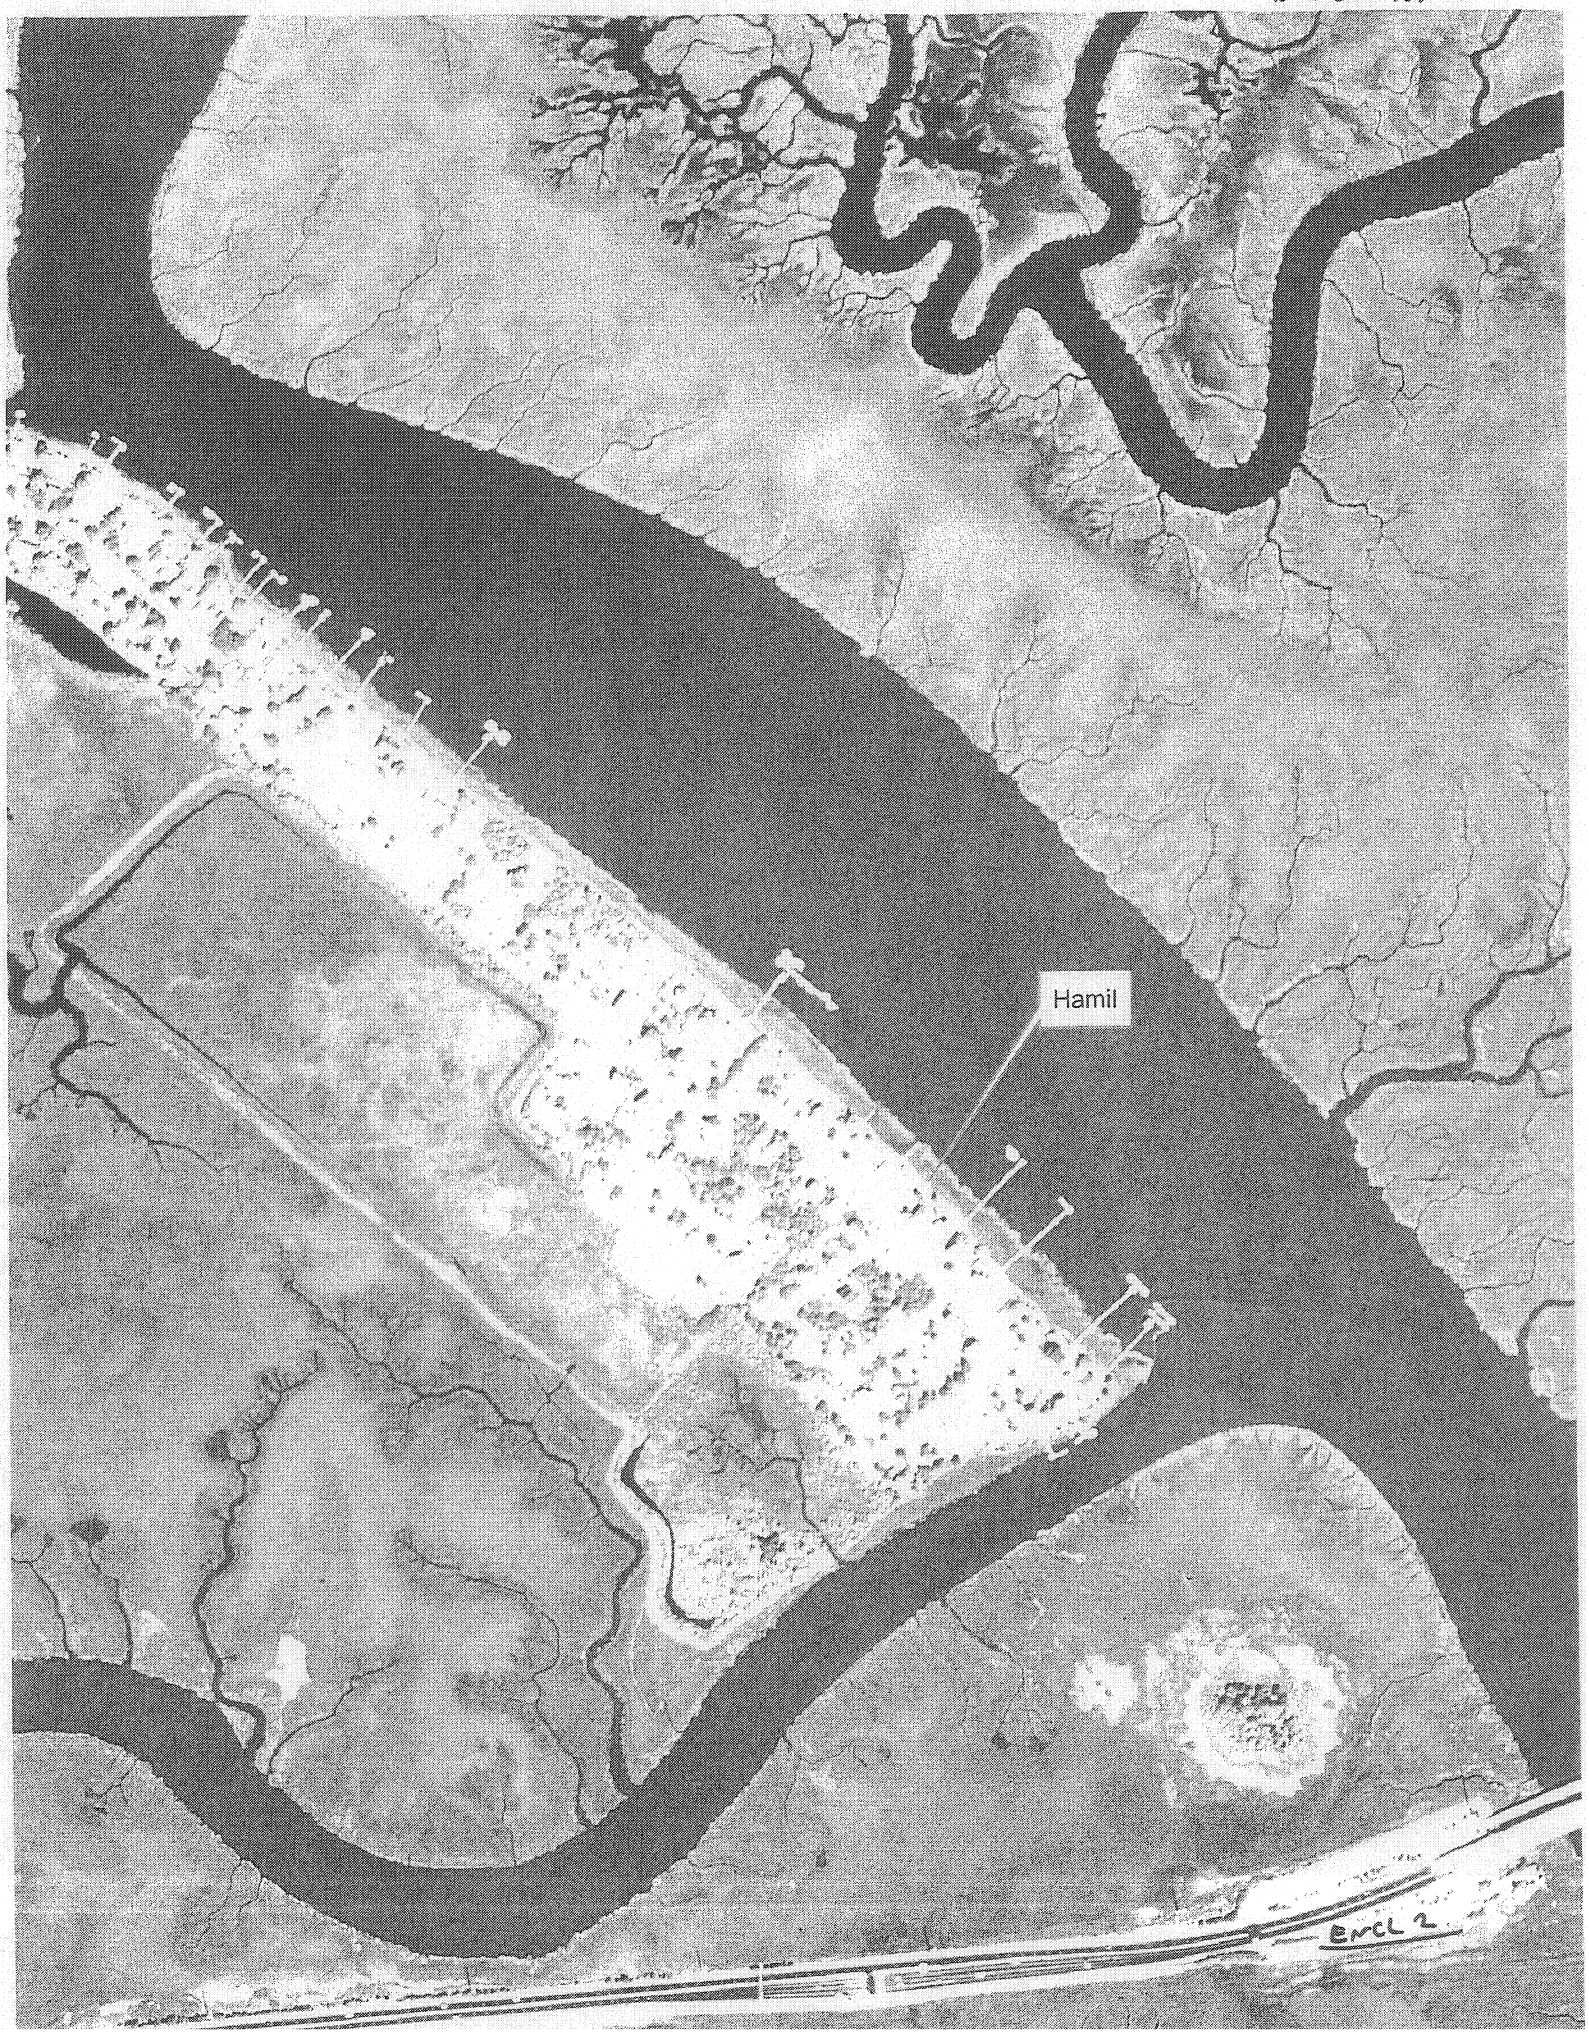

HAMIL APPLICATION, LOT 9 OWNER
Sheet 3 of 4.

#20041150

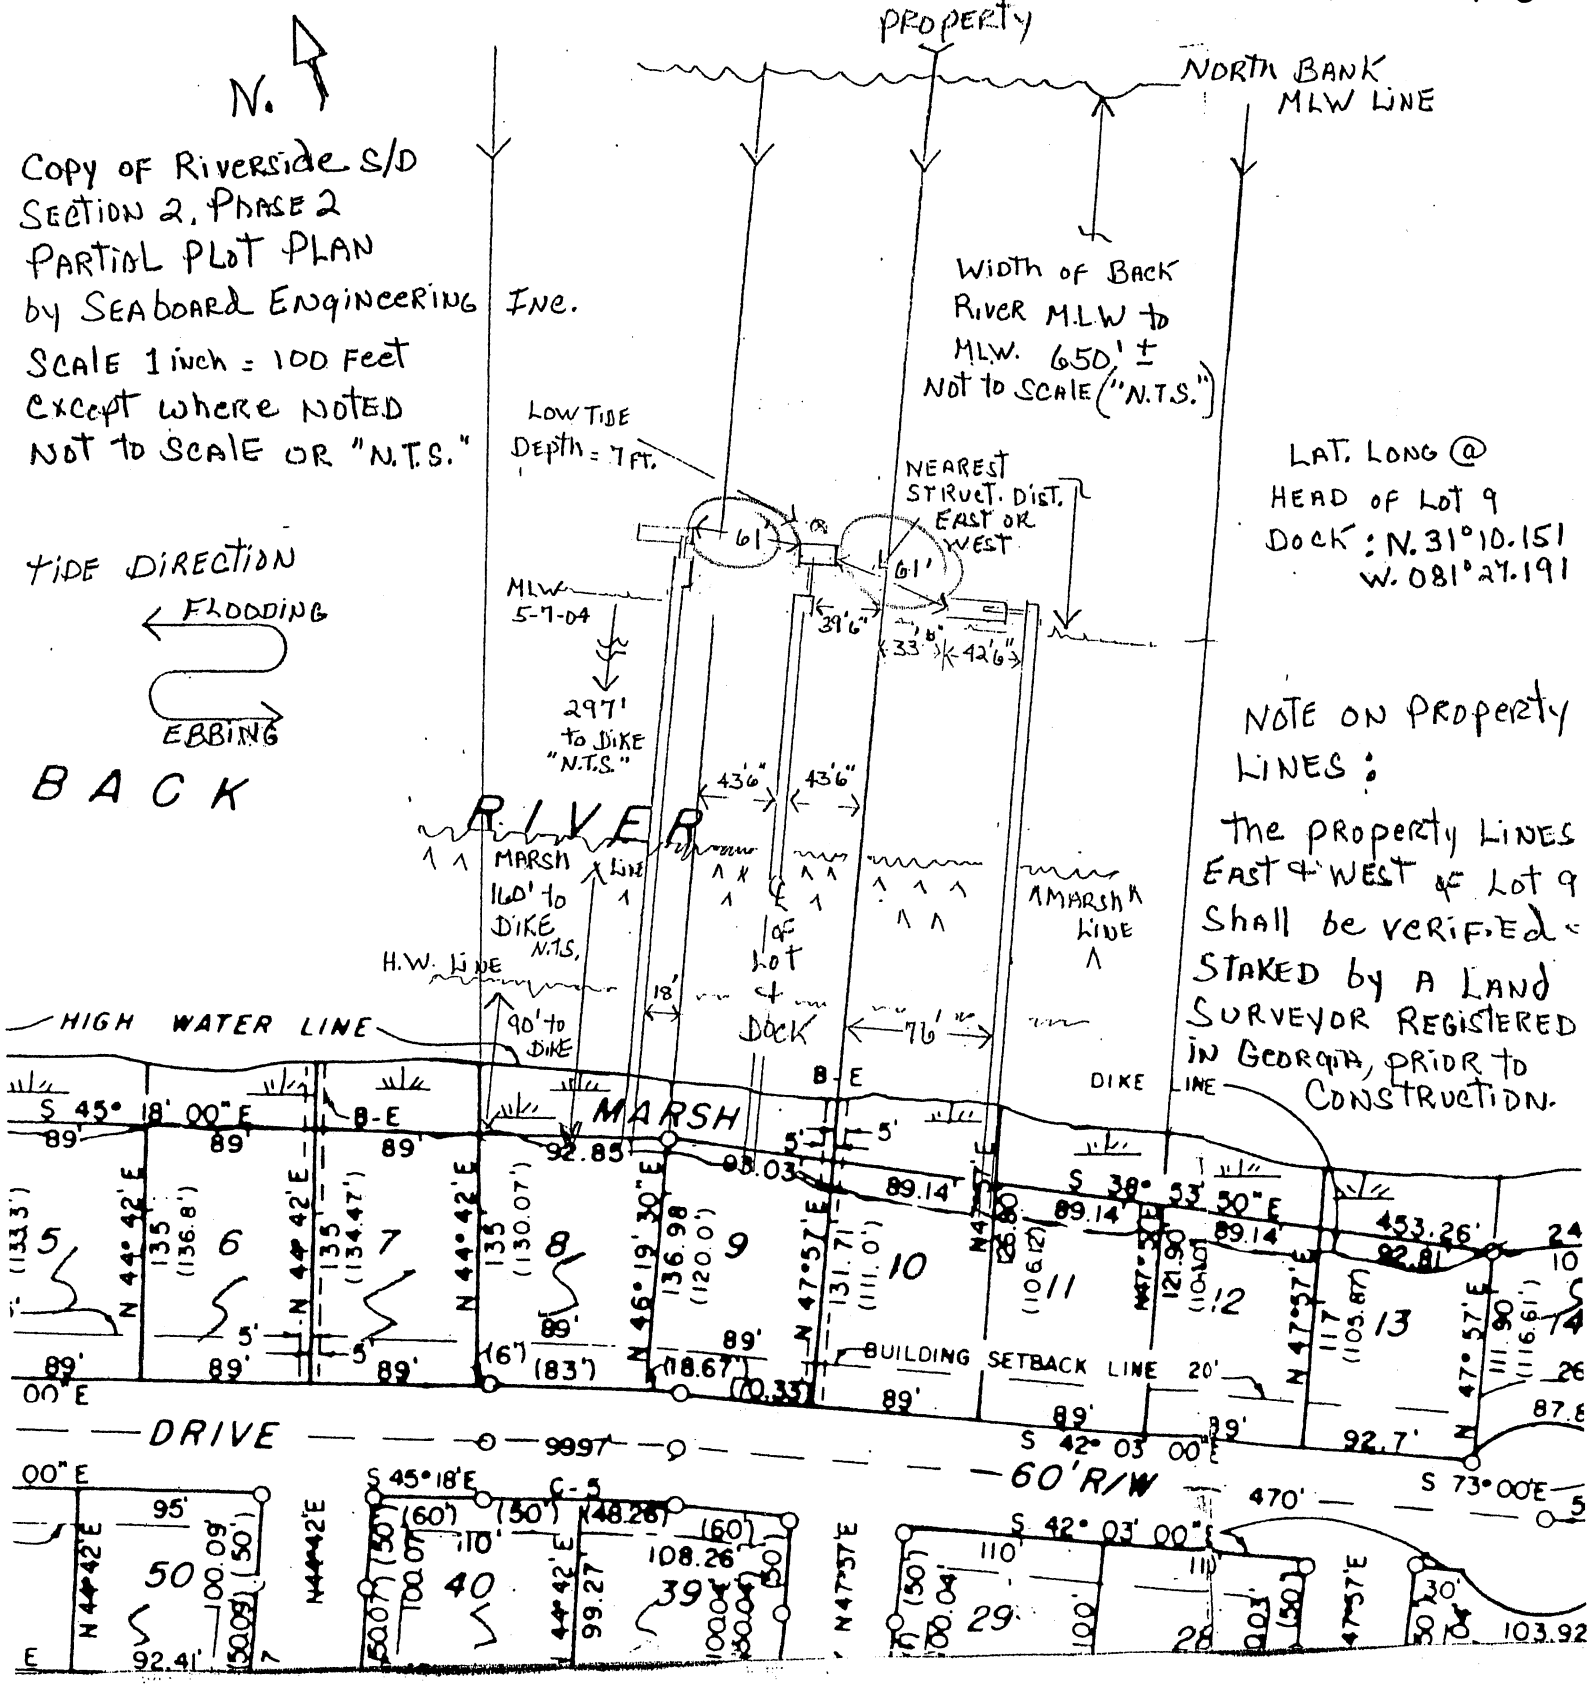

ENCL 3

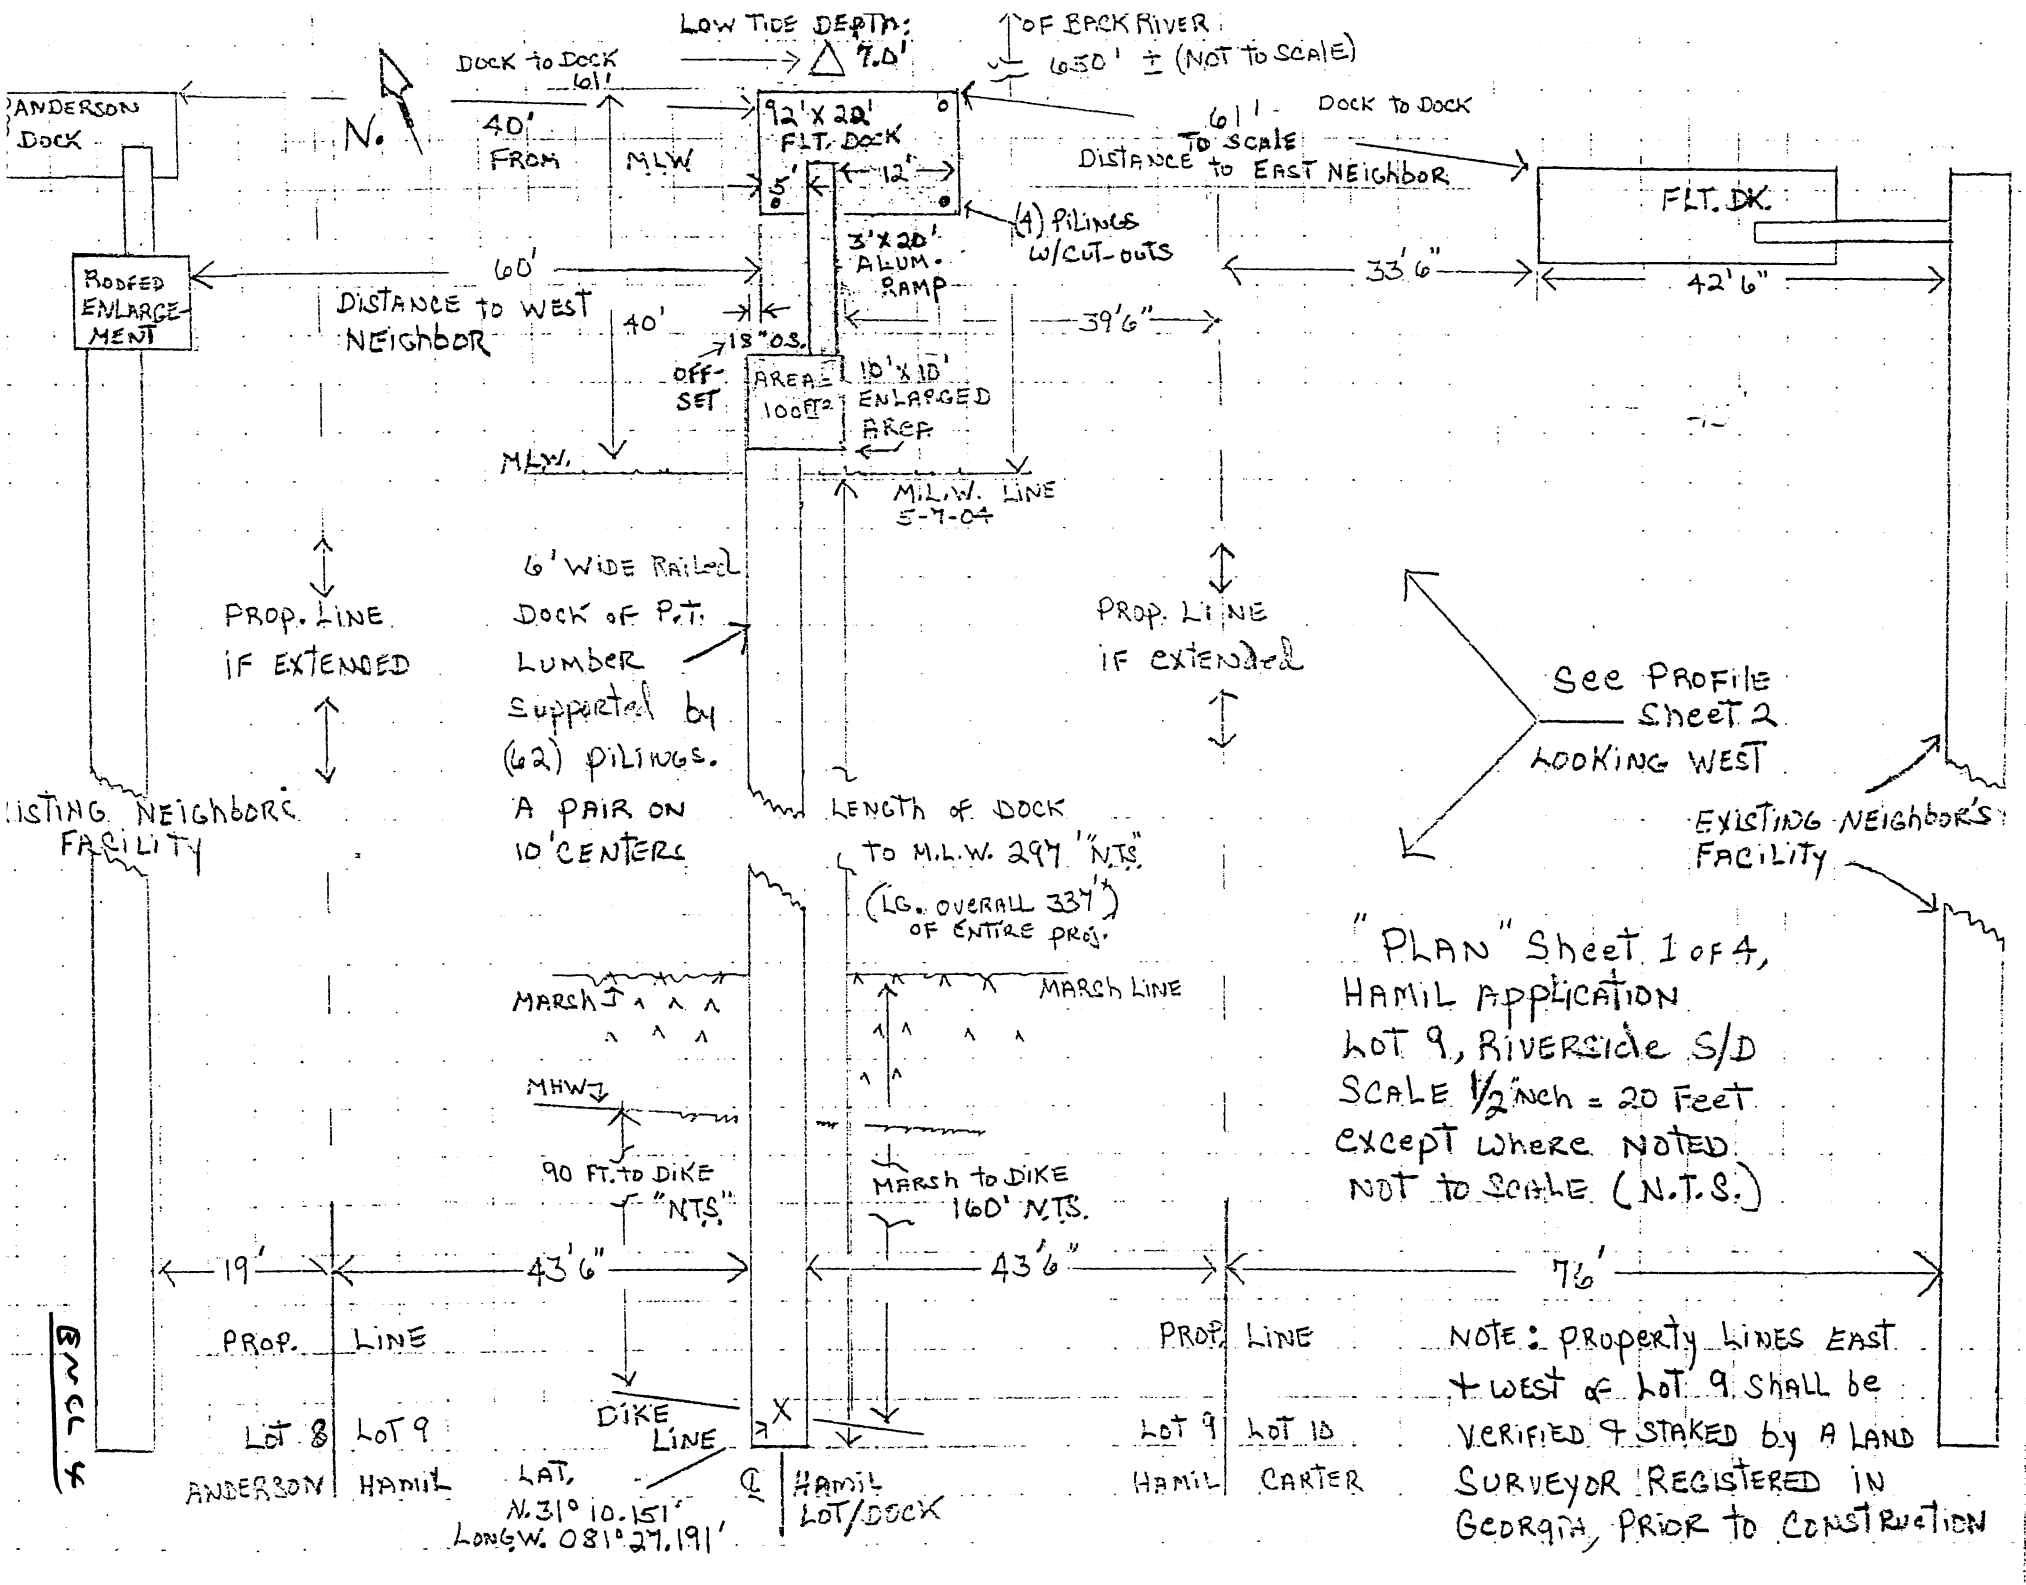

"PLAN" Sheet 1 of 4,
HAMIL APPLICATION
LOT 9, RIVERSIDE S/D
SCALE 1/2" inch = 20 Feet
except where NOTED
NOT TO SCALE (N.T.S.)

HAMIL APPLICATION
PROFILE LOOKING WEST
Sheet 2 of 4

NOTE: NO ROOFS OR COVERINGS

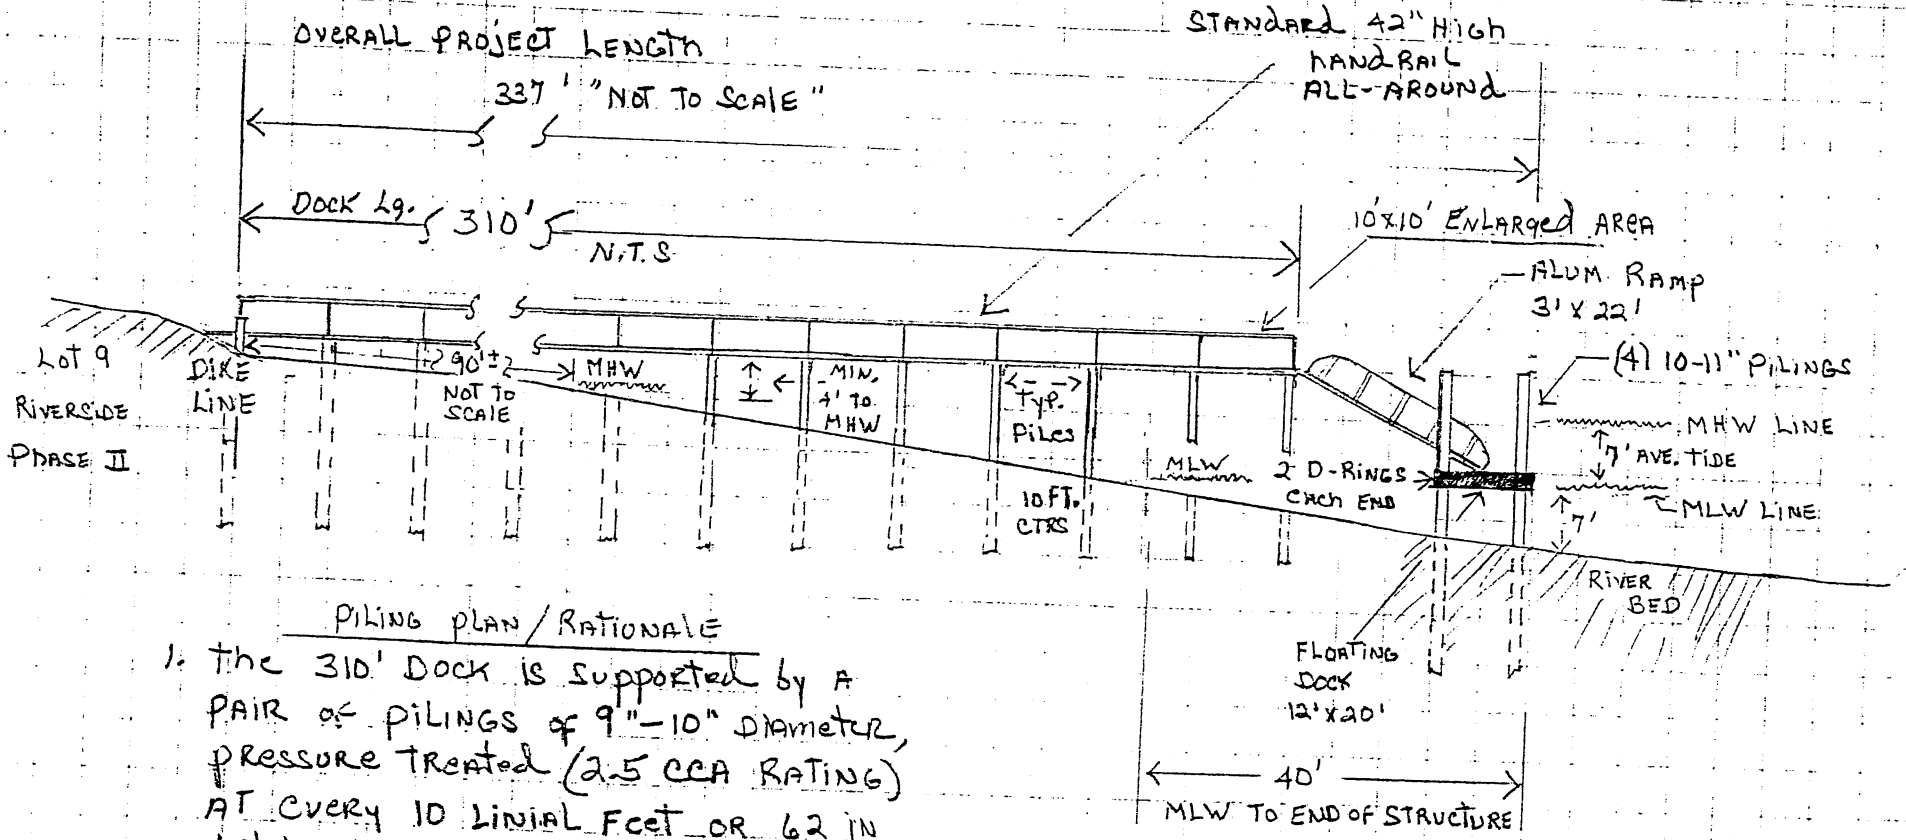

PILING PLAN / RATIONALE

1. The 310' DOCK is supported by a PAIR of PILINGS of 9"-10" Diameter, pressure treated (2.5 CCA RATING) AT every 10 LINIAL Feet OR 62 IN total. DIAGONAL CROSS bracing is 2"x6" size.
2. Beams & Joist between PILINGS & DOCK ARE 2"x10".
3. The FLOATING DOCK is held in place by (4) 10"-11" PILINGS INSIDE of EACH CORNER.
4. ALL PILING ARE DRIVEN to REFUSAL.

Scale:
1" = 20 Feet
except where broken lines or not to scale (N.T.S.) is shown.

ENCLS

#2004/1150